UNICEL ARCHITECTURAL

VIULITE® SL20B FRONTAL KNOB

VIULITE® MODEL SL20B

OPERATOR: BOTTOM FRONTAL KNOB
SLAT OPERATION: TILT ONLY
AIR SPACE: 27/32" (21.4mm) ☐ ARGON ☐ AIR
SLAT WIDTH: 1/2" (12.5mm)

OPERATOR COLOR: ☐ WHITE
☐ LIGHT GRAY

SLAT COLOR: ☐ S102 WHITE
☐ S157 METALLIC GRAY
☐ S125 BEIGE

WARM-EDGE
SPACER COLOR: BLACK RAL9005

INTERIOR GLASS:

EXTERIOR GLASS:

FOR FEASIBILITY CHARTS, PLEASE REFER TO VL 4.3

-VIULITE PANELS REQUIRED-	
QTY	GLASS SIZE (WIDTH X HEIGHT)

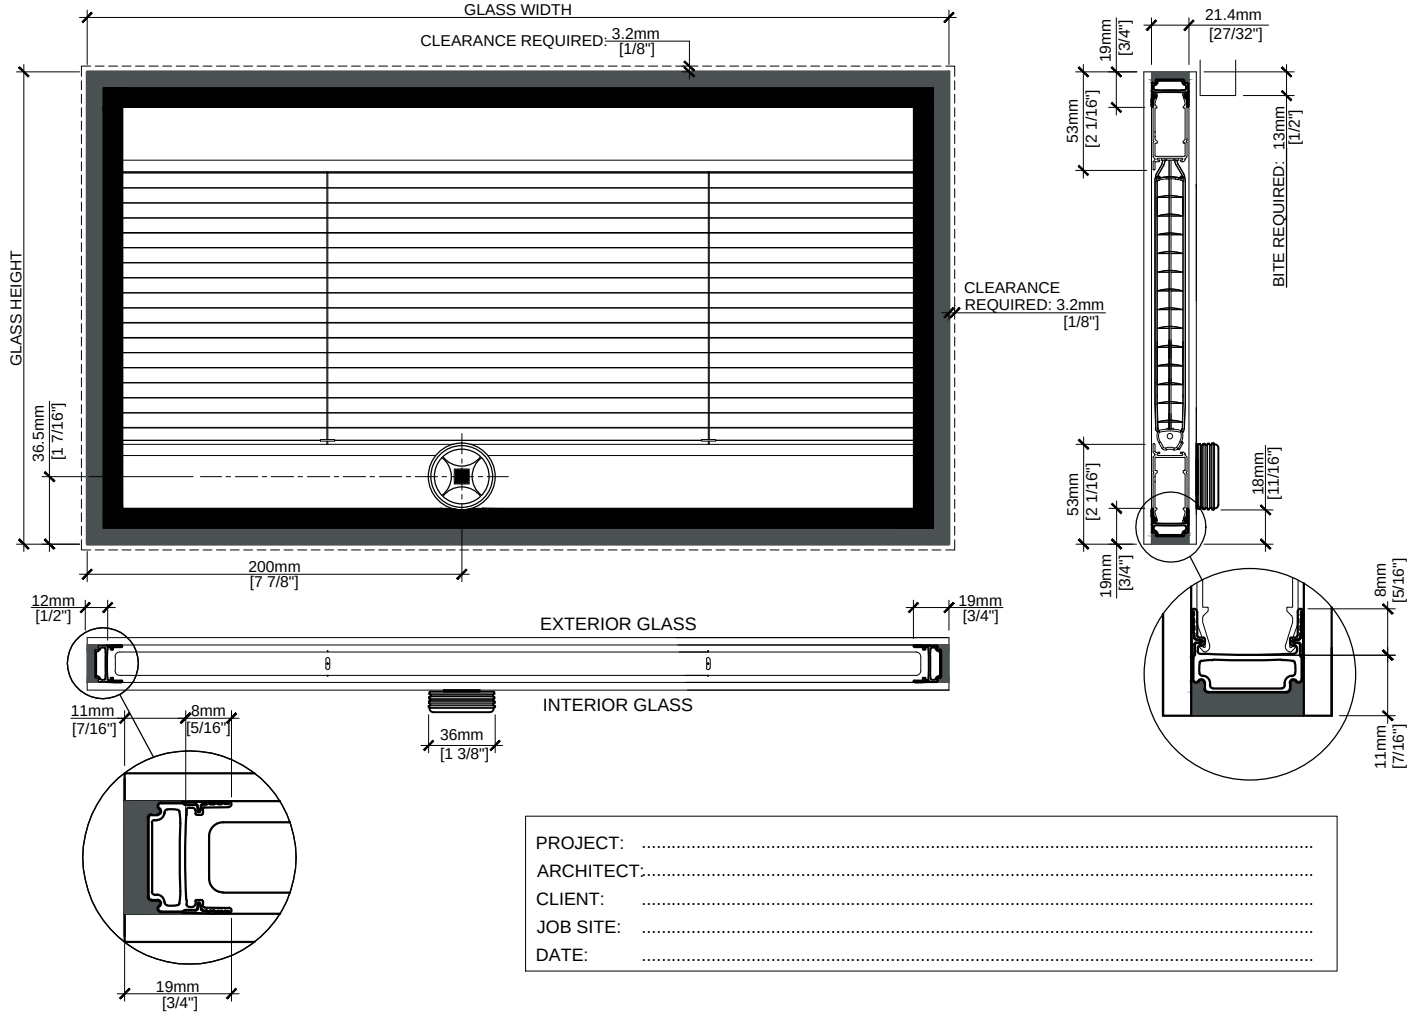

PROJECT: .....
ARCHITECT: .....
CLIENT: .....
JOB SITE: .....
DATE: .....

Unicel Architectural Corp.
2155 Fernand-Lafontaine
Longueuil • Québec • J4G 2J4 • Canada

T : 800.668.1580 | 450.670.6844 • F : 866.496.2628 | 450.670.7144
E : unicel@unicelarchitectural.com • www.unicelarchitectural.com

VISION CONTROL® VIULITE® VL 4.2